| DATE | DESCRIPTION | BY |
|---|---|---|
| 4/30/09 | PARCEL SPLITS | SEP |
| 4/9/09 | TEXT REVISIONS | SEP |
| 1/12/08 | PER COURTS DIRECTION | SEP |
| 5-20-08 | PER 4.16.08 MEETING & FOLLOW-UP | KEC |
| 10-8-07 | 2008 PARCEL UPDATES | KEC |
| 7-23-07 | FOR FINAL REVIEW | KEC |
| 7-2-07 | PER SJCDC COMMENTS | KEC |
| 6-25-07 | PRELIMINARY REVIEW | KEC |

REVISIONS/SUBMITTALS

# PROPOSED COREY LAKE LEVEL SPECIAL ASSESSMENT DISTRICT

## FABIUS TOWNSHIP MICHIGAN

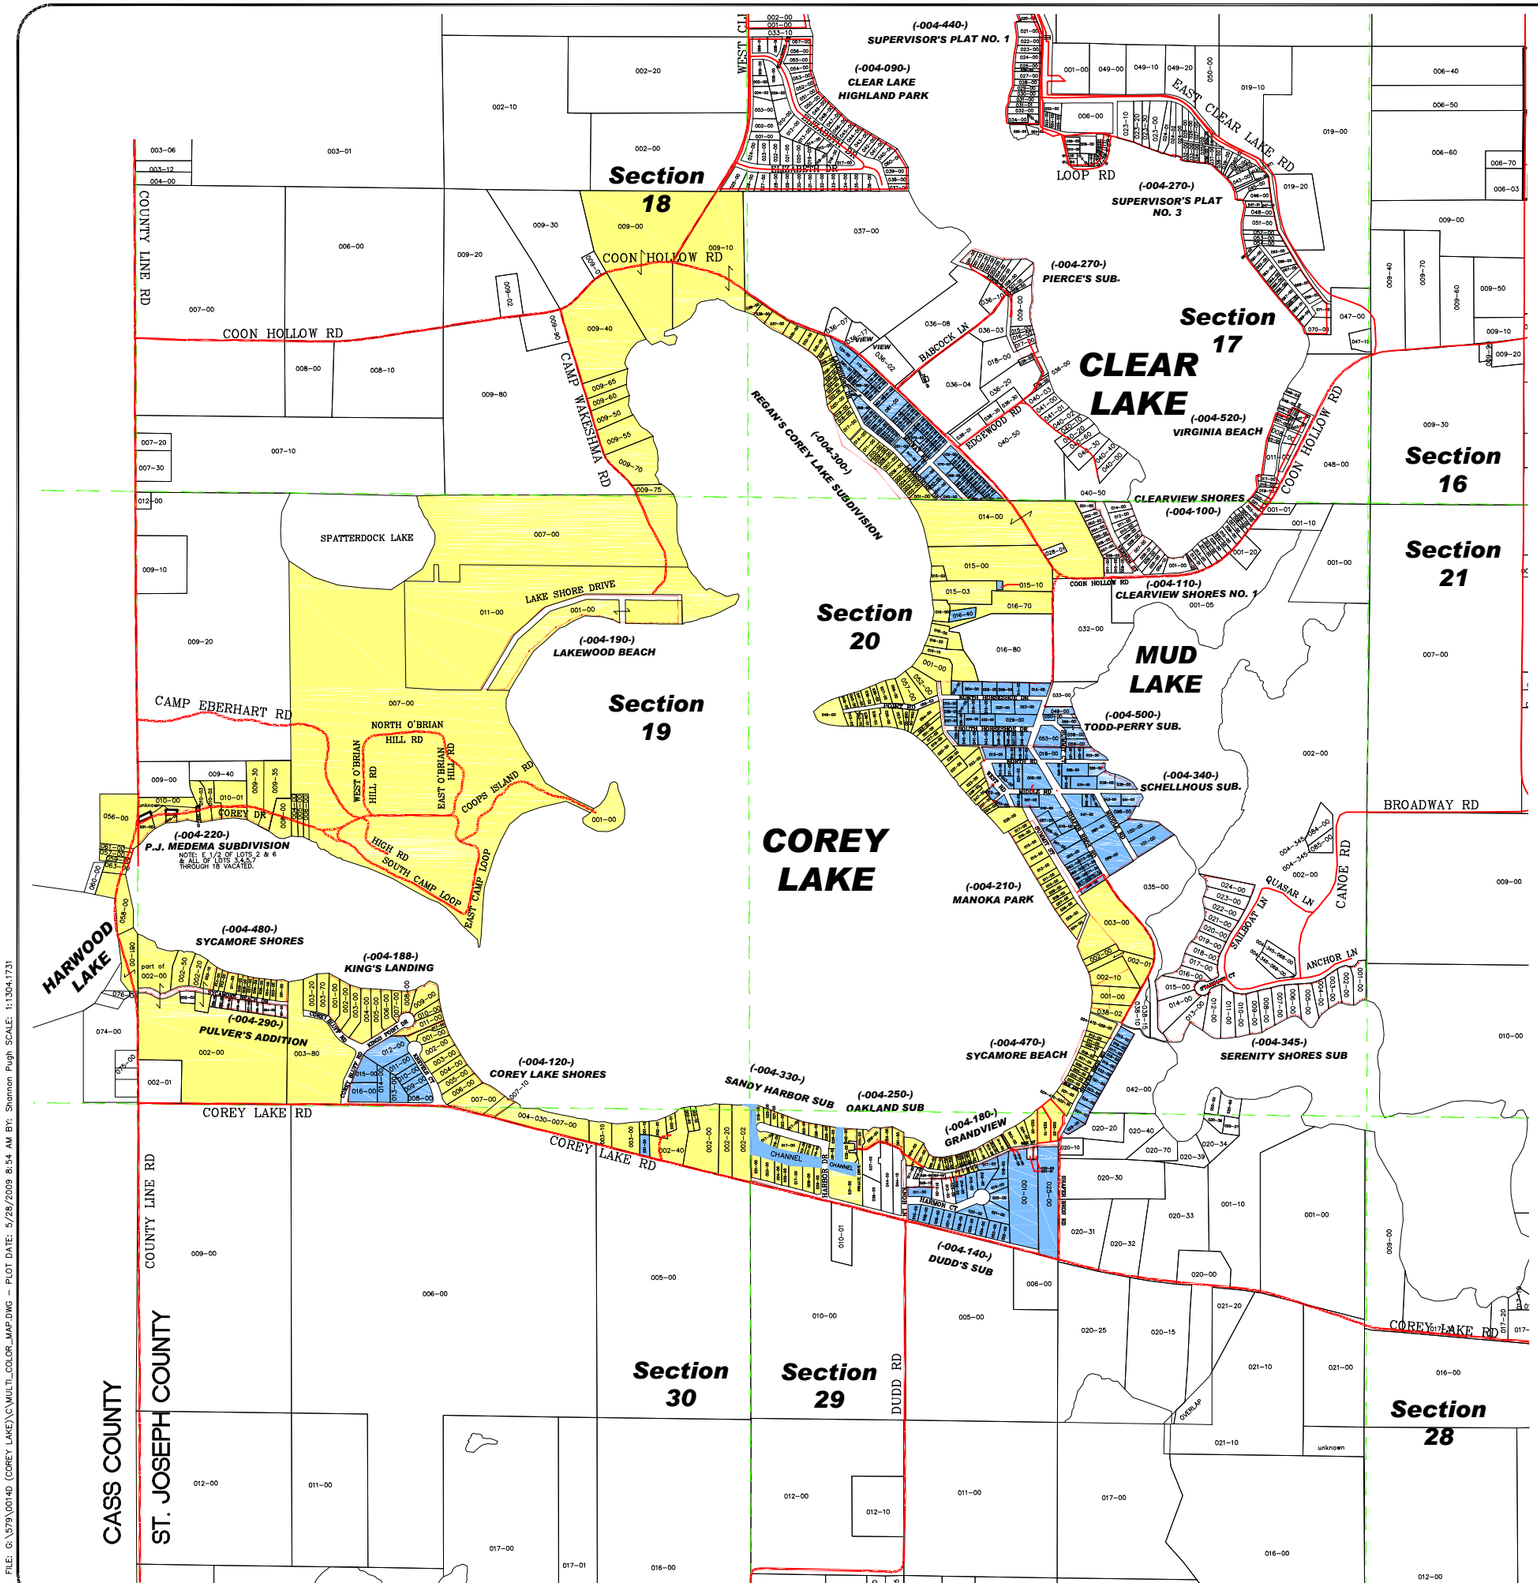


## LEGEND

| | |
|---|---|
| | DIRECT ACCESS |
| | INDIRECT DEEDED ACCESS |

FABIUS TOWNSHIP AT-LARGE
ST. JOSEPH COUNTY AT-LARGE

NEWBERG TOWNSHIP AT-LARGE
CASS COUNTY AT-LARGE

600 0 600 1200 1800

Scale 1" = 600'

BASE MAP PRODUCED BY:
ST. JOSEPH COUNTY LAND RESOURCE CENTRE (269) 467-5576.

THIS MAP WAS COMPILED FOR TAX ADMINISTRATION PURPOSES ONLY. IT DOES NOT REPRESENT A PROPERTY SURVEY. ST. JOSEPH COUNTY ASSUMES NO RESPONSIBILITY FOR THE ACCURACY OF THE MAP

PREPARED FOR:
ST. JOSEPH COUNTY DRAIN COMMISSIONER, JEFFERY WENZEL AND CASS COUNTY WATER RESOURCE COMMISSIONER, BRUCE CAMPBELL
P.O. BOX 427
CENTREVILLE, MICHIGAN
PHONE: (269) 467-5600


LEDY DESIGN GROUP
3135 PINE TREE ROAD
SUITE C
LANSING, MI 48911
PH.# (517) 393-3773
FAX (517) 393-9450


DATE 8-30-2005
PROJECT NO. 579.0014D
SHEET NO. 1 OF 1

FILE: G:\579\0014D (COREY LAKE)\C\MULTI_COLOR_MAP.DWG - PLOT DATE: 5/28/2009 8:54 AM BY: Shannon Pugh SCALE: 1:1304.1731